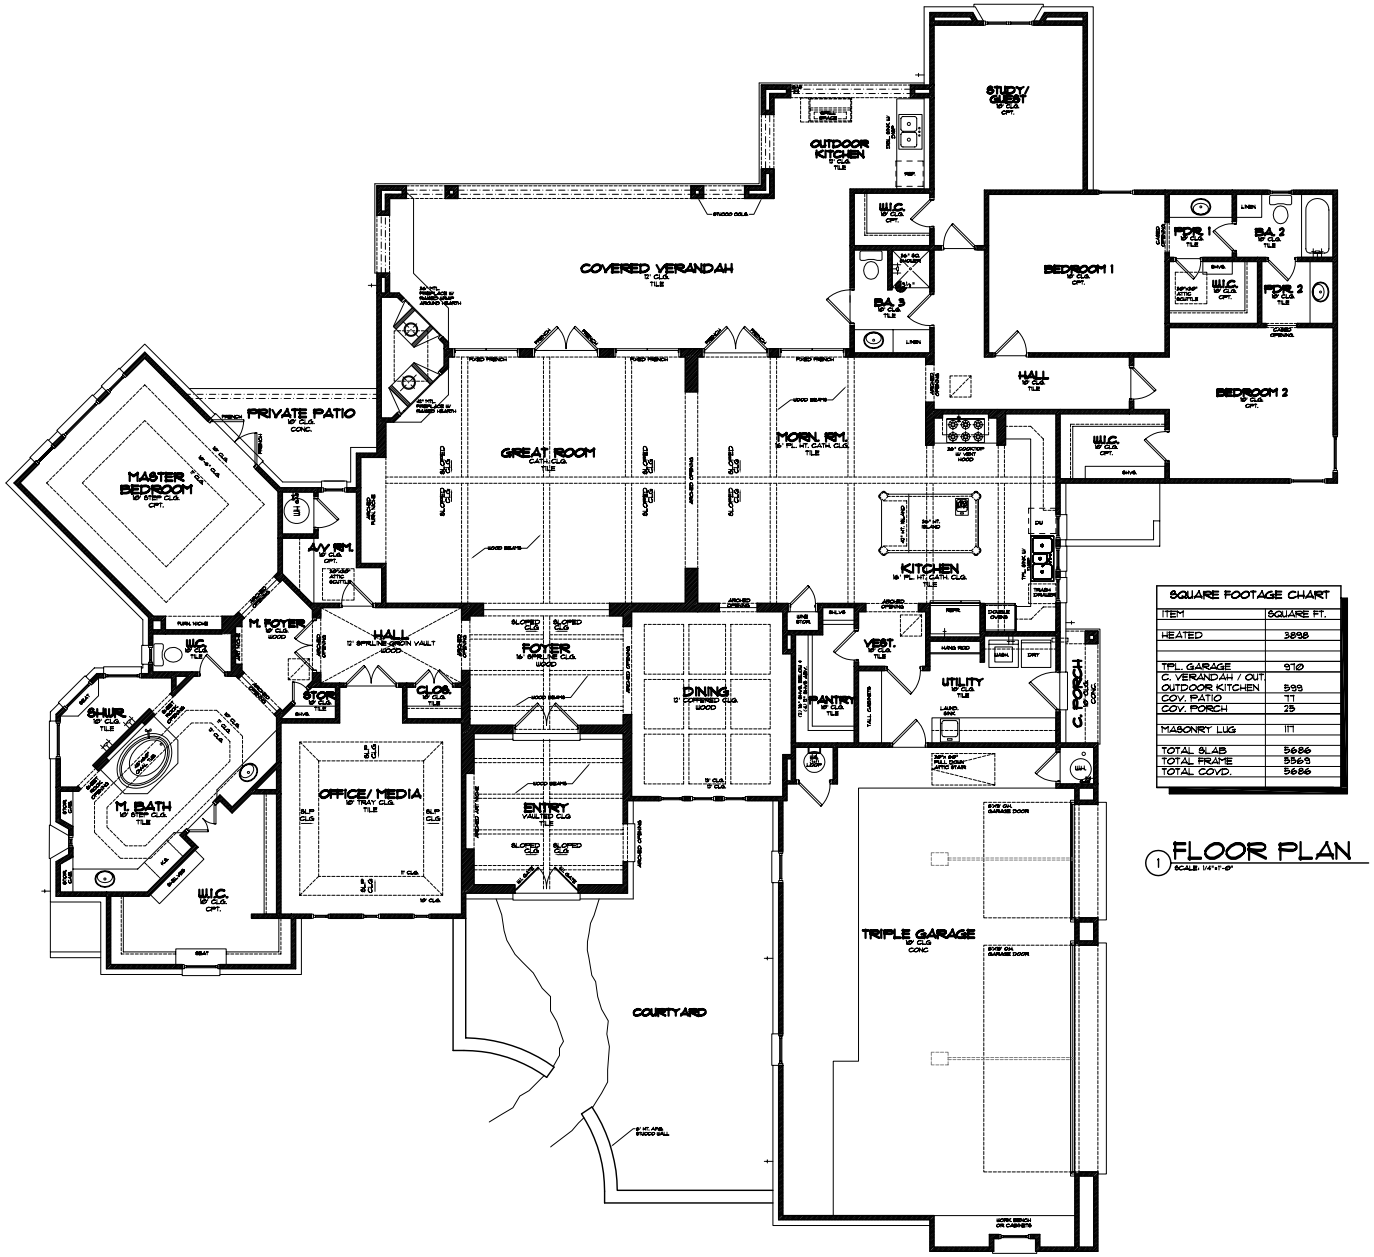

SQUARE FOOTAGE CHART	
ITEM	SQUARE FT.
HEATED	3898
TPL. GARAGE	970
C. VERANDAH / OUT.	
OUTDOOR KITCHEN	599
COV. PATIO	77
COV. PORCH	25
MASONRY LUG	117
TOTAL SLAB	5686
TOTAL FRAME	5569
TOTAL COVD.	5686

1 FLOOR PLAN

SCALE: 1/4"=1'-0"

BRYANT BOYD

The Blazer Spec. Residence
Lot 9, Tuscany Villas
Georgetown, Texas

BLAZER CUSTOM HOMES

J. Bryant Boyd AIA
Georgetown, Texas
Telephone 512 930.1686
Facsimile 512 863.7794
jbboyd@jbryantboyd.com
www.jbryantboyd.com

Revisions:

Drawn By:

Date:

Job No.

These drawings and their contents are the sole property of J. Bryant Boyd AIA. Any reproduction, copying or use without the written consent of J. Bryant Boyd AIA is prohibited except by written agreement with J. Bryant Boyd AIA.
© 2006 Bryant Boyd
All Rights Reserved